




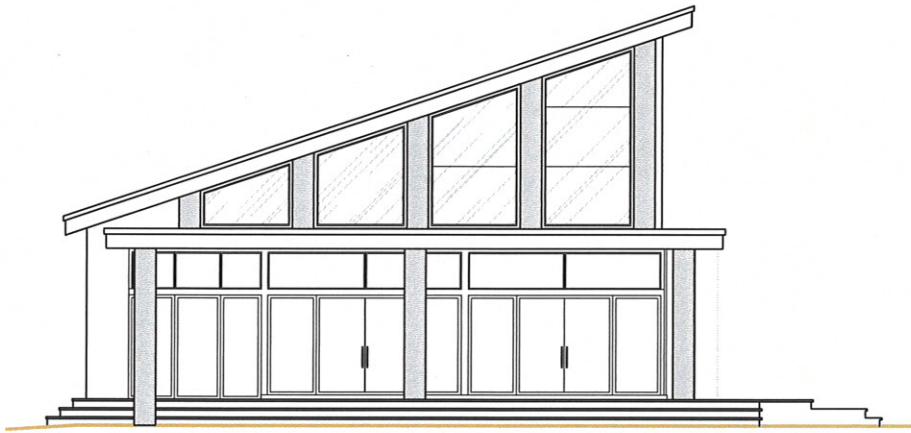


1 FRONT ELEVATION
1.01 SCALE: 3/16" = 1'-0"

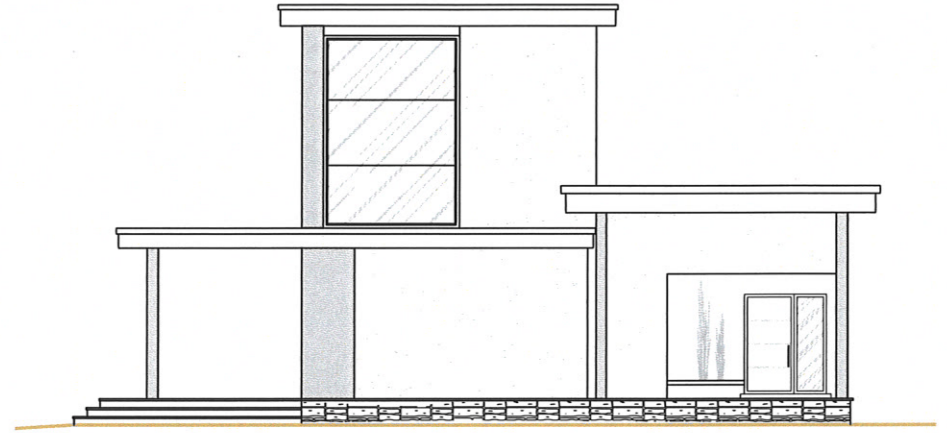

2 SIDE ELEVATION
1.01 SCALE: 3/16" = 1'-0"

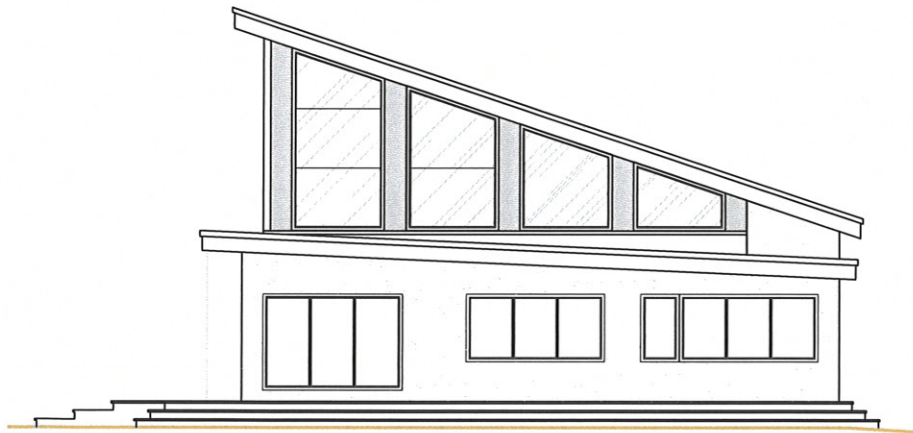


3 REAR ELEVATION
1.00 SCALE: 3/16" = 1'-0"

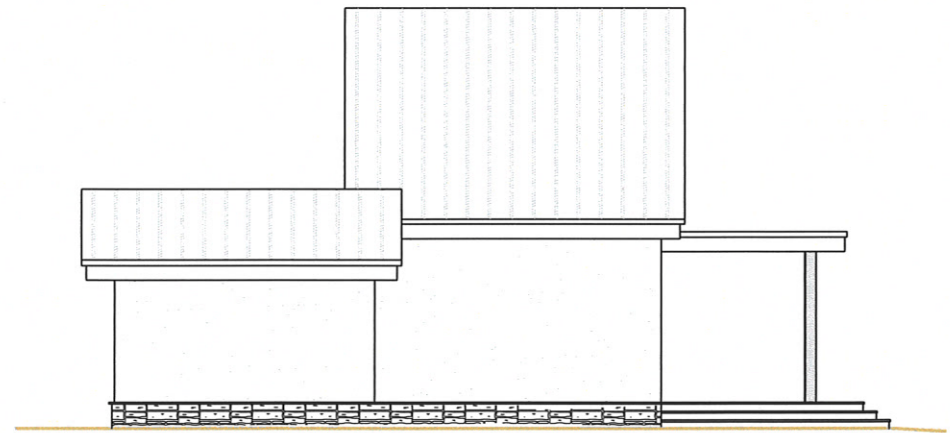

4 SIDE ELEVATION
1.01 SCALE: 3/16" = 1'-0"


WILDERNESS RETREAT

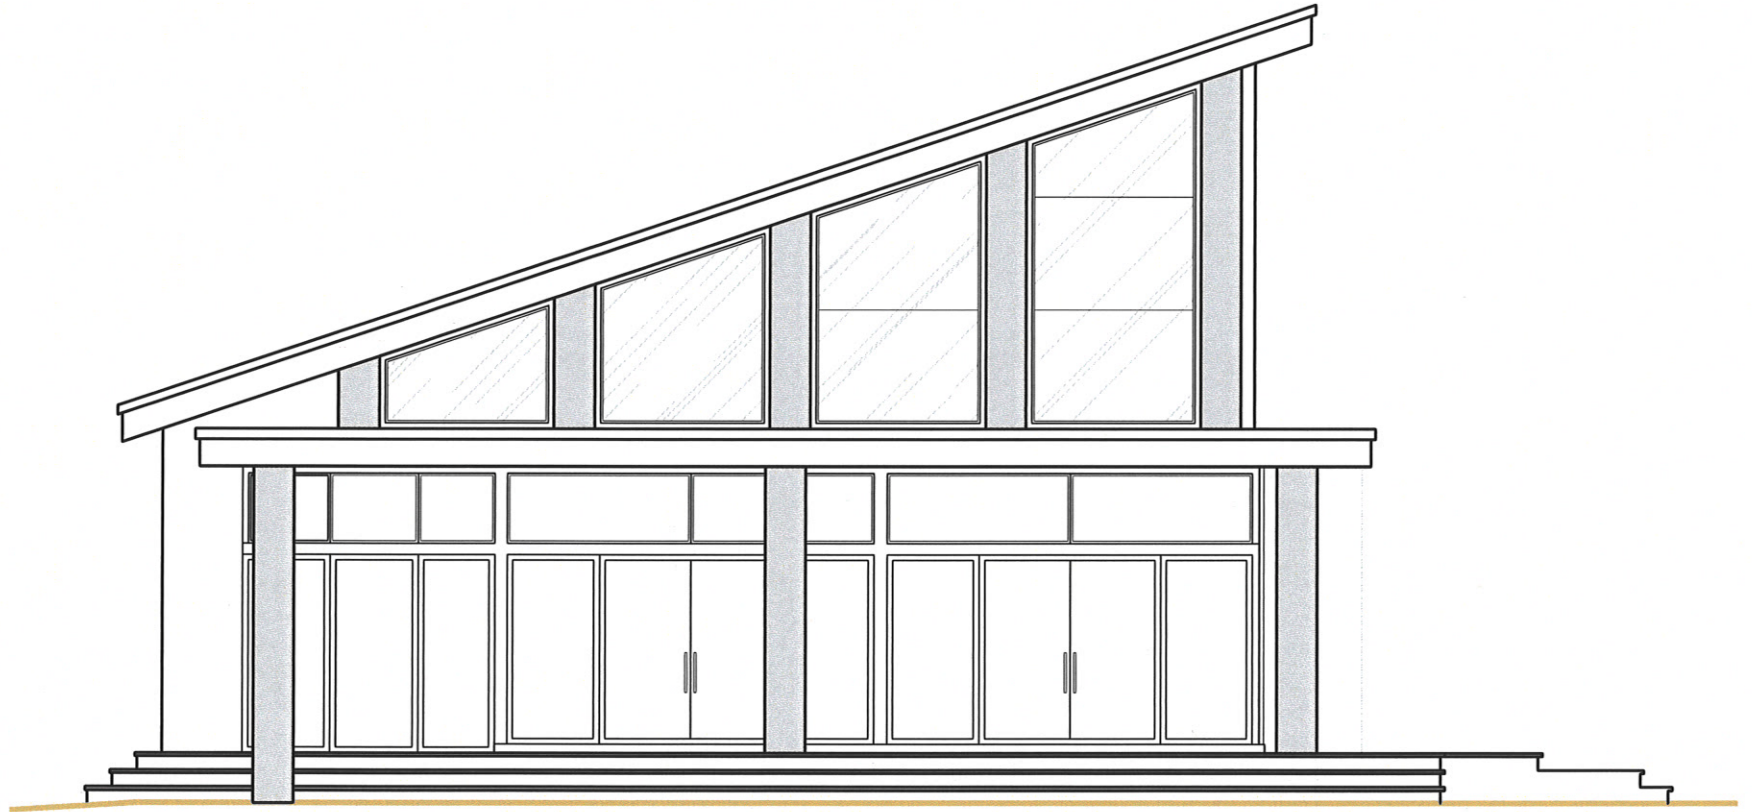

Lot 1 - Front Elevation



Lot 1 - Rear Elevation

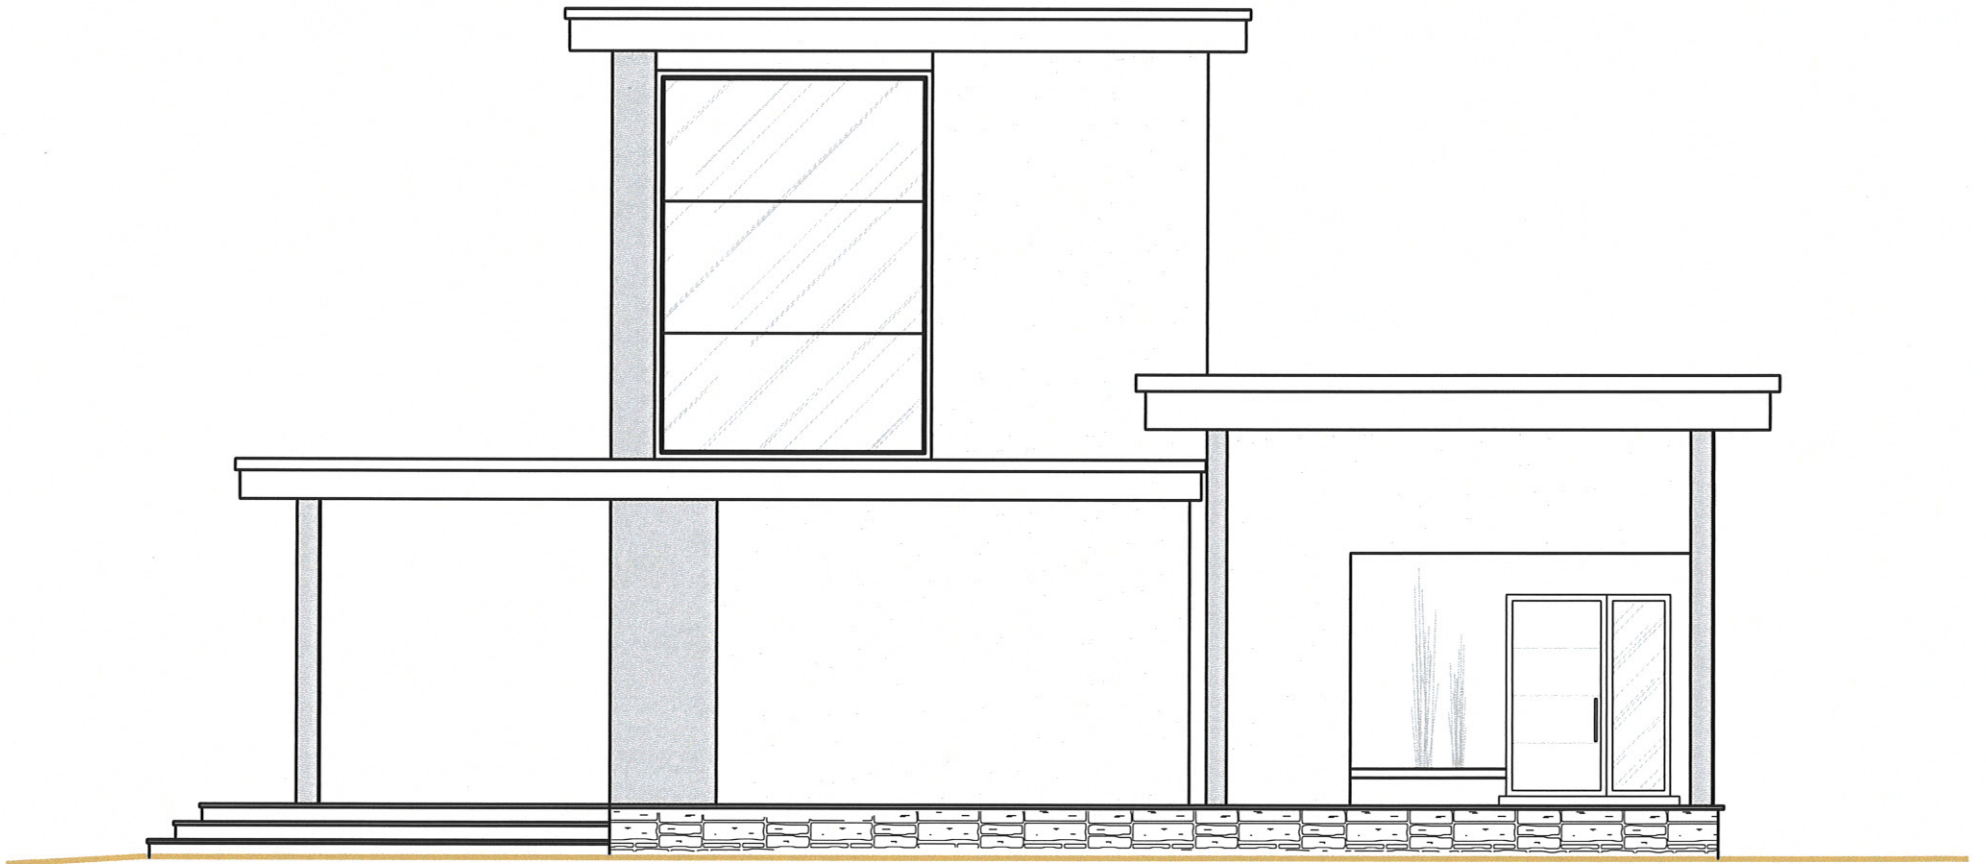

Lot 1 - Side 1 Elevation