
PROPOSED 2086 SQ.FT HOUSE
C/W 578 SQ.FT
ATTACHED GARAGE

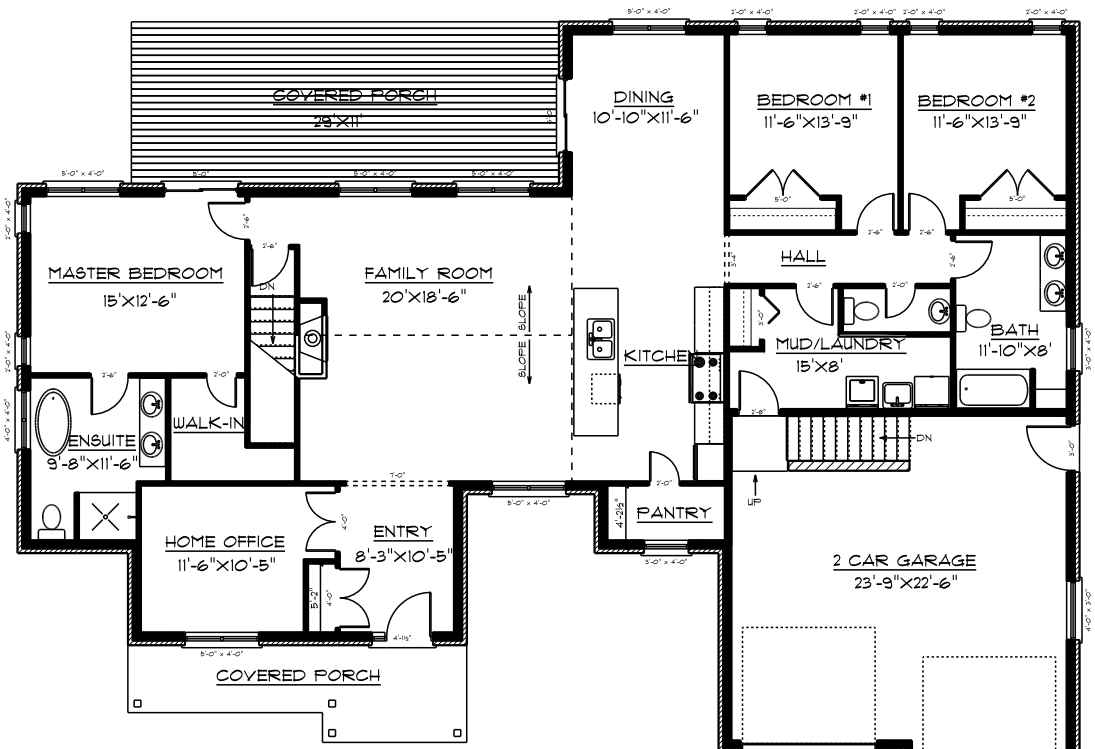

1ST FLOOR PLAN

THE UNDERSIGNED HAS REVIEWED AND TAKES RESPONSIBILITY FOR THIS DESIGN. HAS THE QUALIFICATIONS AND MEETS THE REQUIREMENTS SET OUT IN THE ONTARIO BUILDING CODE TO BE A DESIGNER

QUALIFICATION INFORMATION
REQUIRED UNLESS DESIGN IS EXEMPT UNDER 2.17.5.1. OF THE O.B.C.

DEAN BAIRD — 33805 — BCIN/BCDN
NAME — SIGNATURE

REGISTRATION INFORMATION
REQUIRED UNLESS DESIGN IS EXEMPT UNDER 2.17.4.1. OF THE O.B.C.

BAIRD CONSULTING + DESIGNS LTD. — 34742 — BCIN/BCDN
FIRM NAME

BAIRD CONSULTING & DESIGNS
dean.baird@sympatico.ca

PROJECT:
PROPOSED HOUSE
FOR BCD LOT 3

TITLE: AS SHOWN

DATE: MAR, 2022

SCALE: 1/8" = 1'-0"

JOB No.	DRAWING No.
13-22	1 OF 5