



MAIN COTTAGE

FLOOR 1

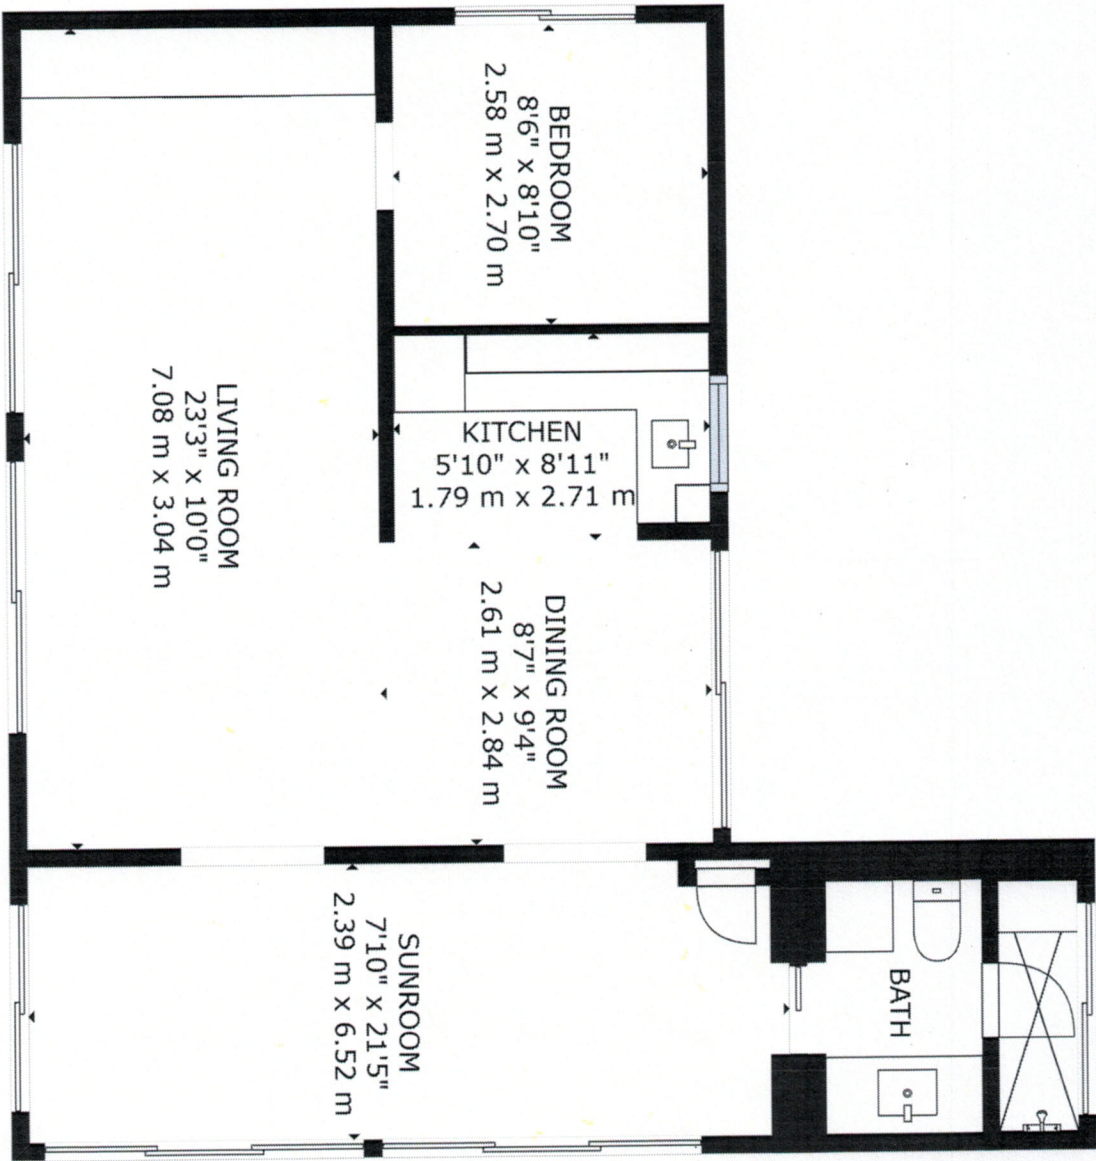


GROSS INTERNAL AREA
FLOOR 1: 683 sq. ft, 63 m²
TOTAL: 683 sq. ft, 63 m²
SIZES AND DIMENSIONS ARE APPROXIMATE, ACTUAL MAY VARY.

BUNKIE 1 WITH QUEEN BED AND DECK

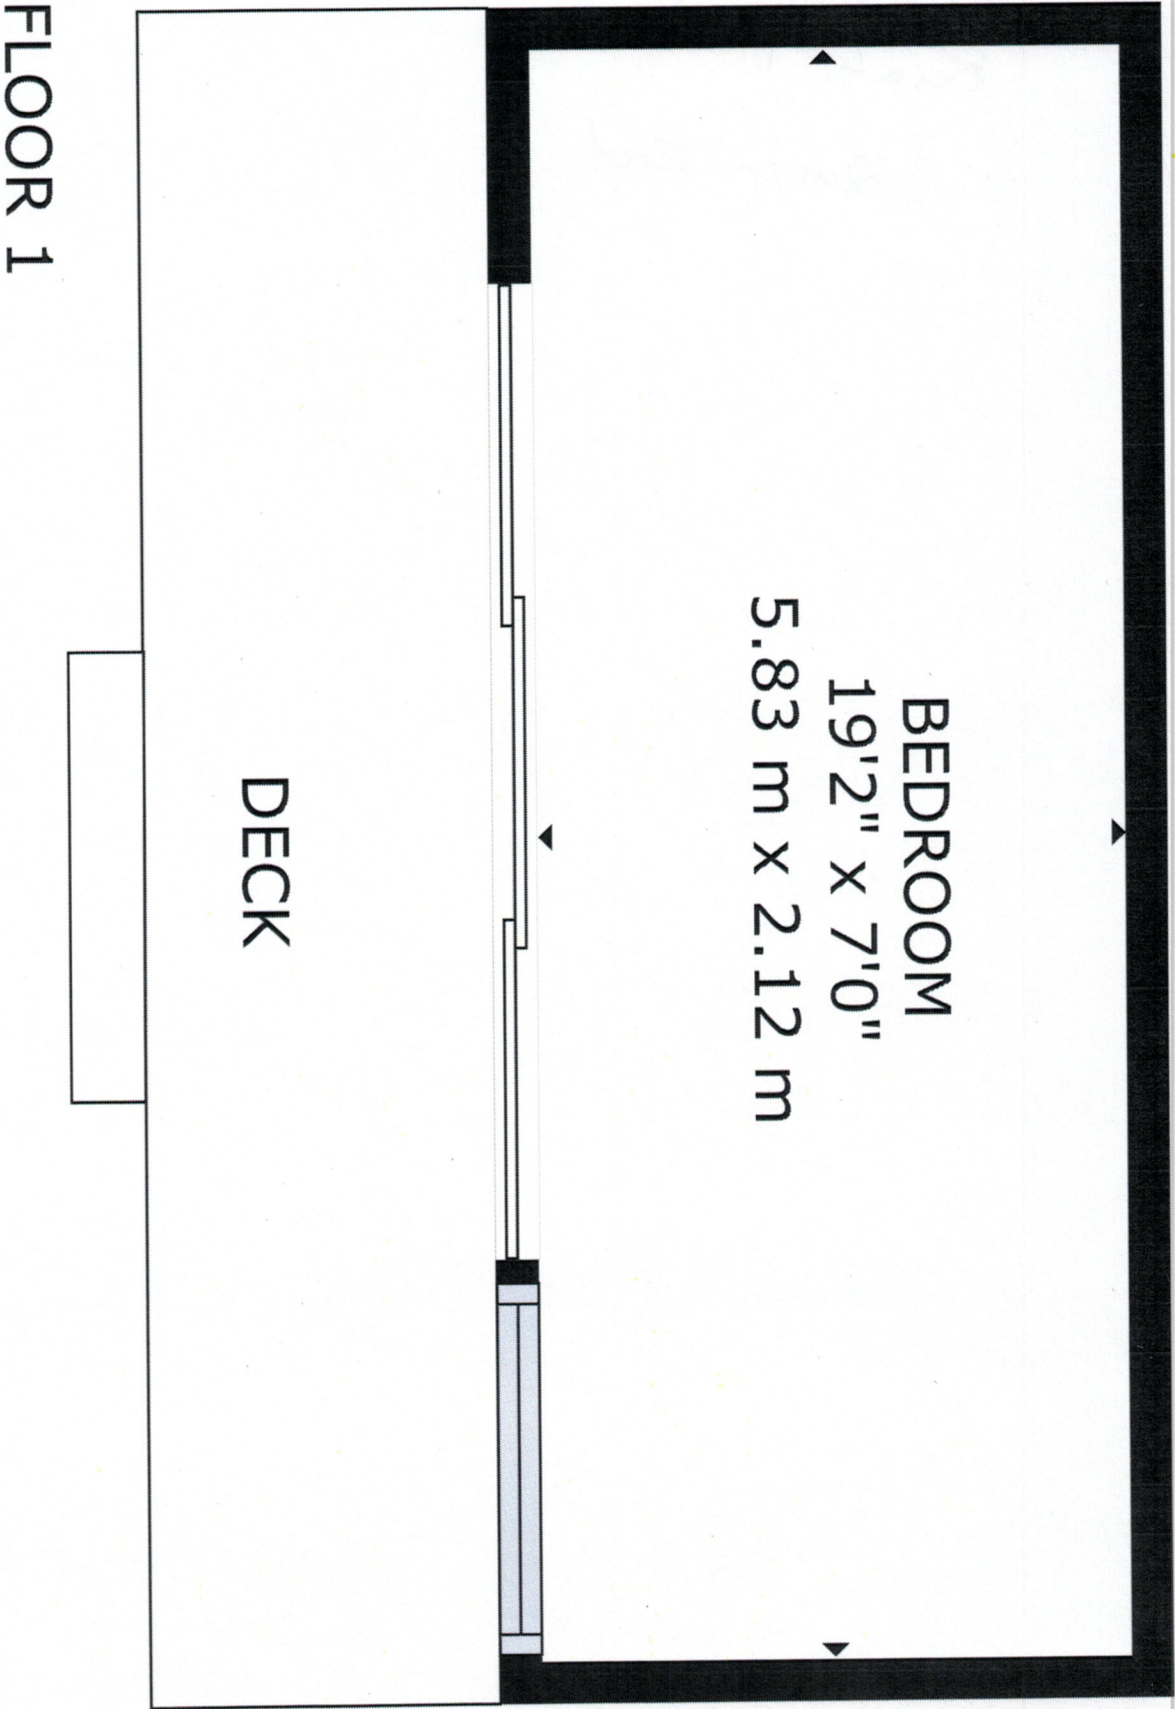

GROSS INTERNAL AREA
FLOOR 1: 134 sq. ft, 12 m²
TOTAL: 134 sq. ft, 12 m²
SIZES AND DIMENSIONS ARE APPROXIMATE. ACTUAL MAY VARY.


LAUNDRY BUNKIE WITH SHOWER

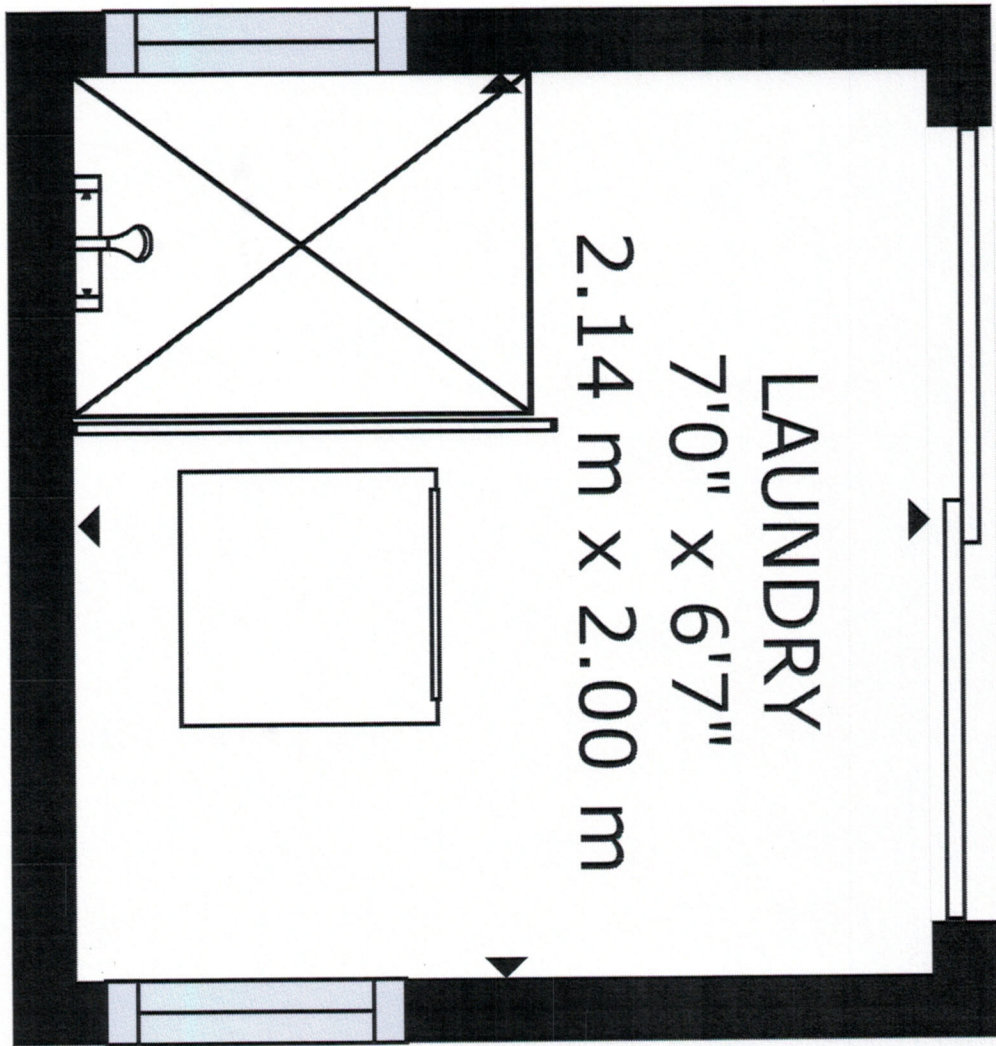

FLOOR 1

GROSS INTERNAL AREA
FLOOR 1: 46 sq. ft. 4 m²
TOTAL: 46 sq. ft. 4 m²
SIZES AND DIMENSIONS ARE APPROXIMATE. ACTUAL MAY VARY.


BATHROOM IN EXERCISE BUNKIE

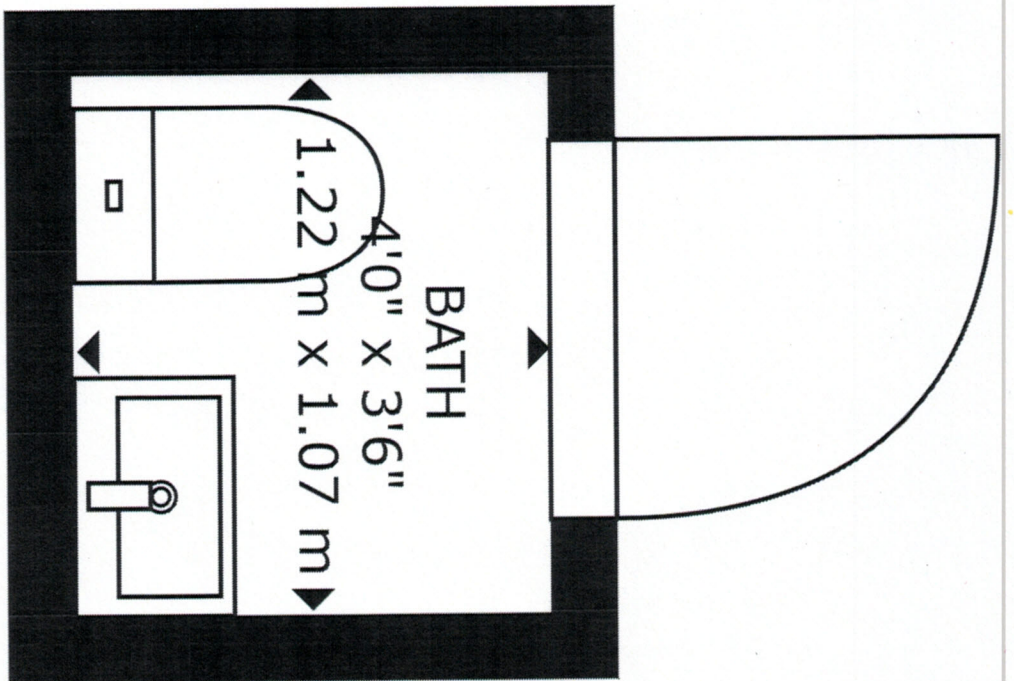

FLOOR 1

GROSS INTERNAL AREA
FLOOR 1: 14 sq. ft, 1 m²
TOTAL: 14 sq. ft, 1 m²
SIZES AND DIMENSIONS ARE APPROXIMATE, ACTUAL MAY VARY.


BATHROOM IN EXERCISE BUNKIE

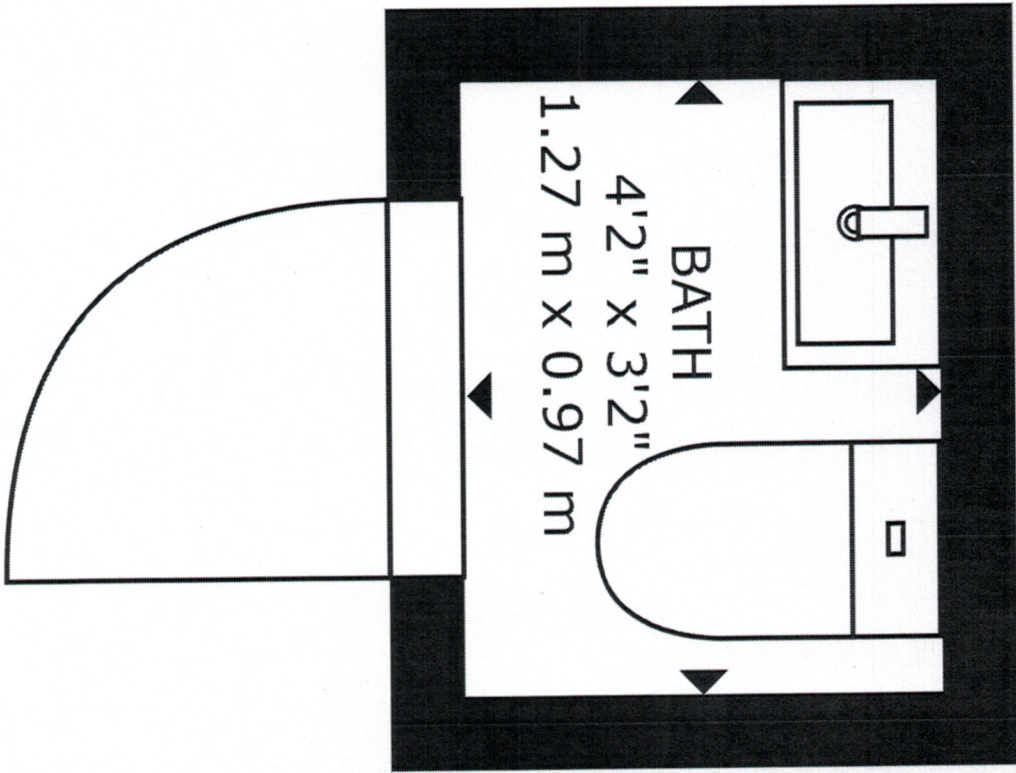

FLOOR 1

GROSS INTERNAL AREA
FLOOR 1: 13 sq. ft., 1 m²
TOTAL: 13 sq. ft., 1 m²
SIZES AND DIMENSIONS ARE APPROXIMATE, ACTUAL MAY VARY.

EXERCISE BUNKIE

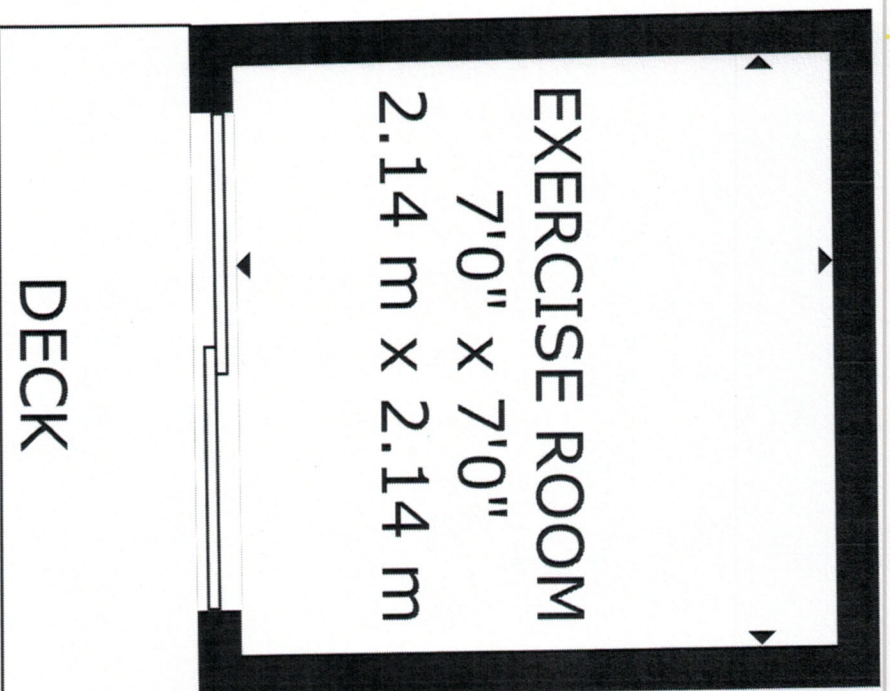


FLOOR 1

GROSS INTERNAL AREA
FLOOR 1: 50 sq. ft, 5 m²
TOTAL: 50 sq. ft, 5 m²
SIZES AND DIMENSIONS ARE APPROXIMATE, ACTUAL MAY VARY.

BOATHOUSE OVERLOOKING THE WATER
WITH QUEEN BED AND 4-PIECE ENSUITE


FLOOR 1

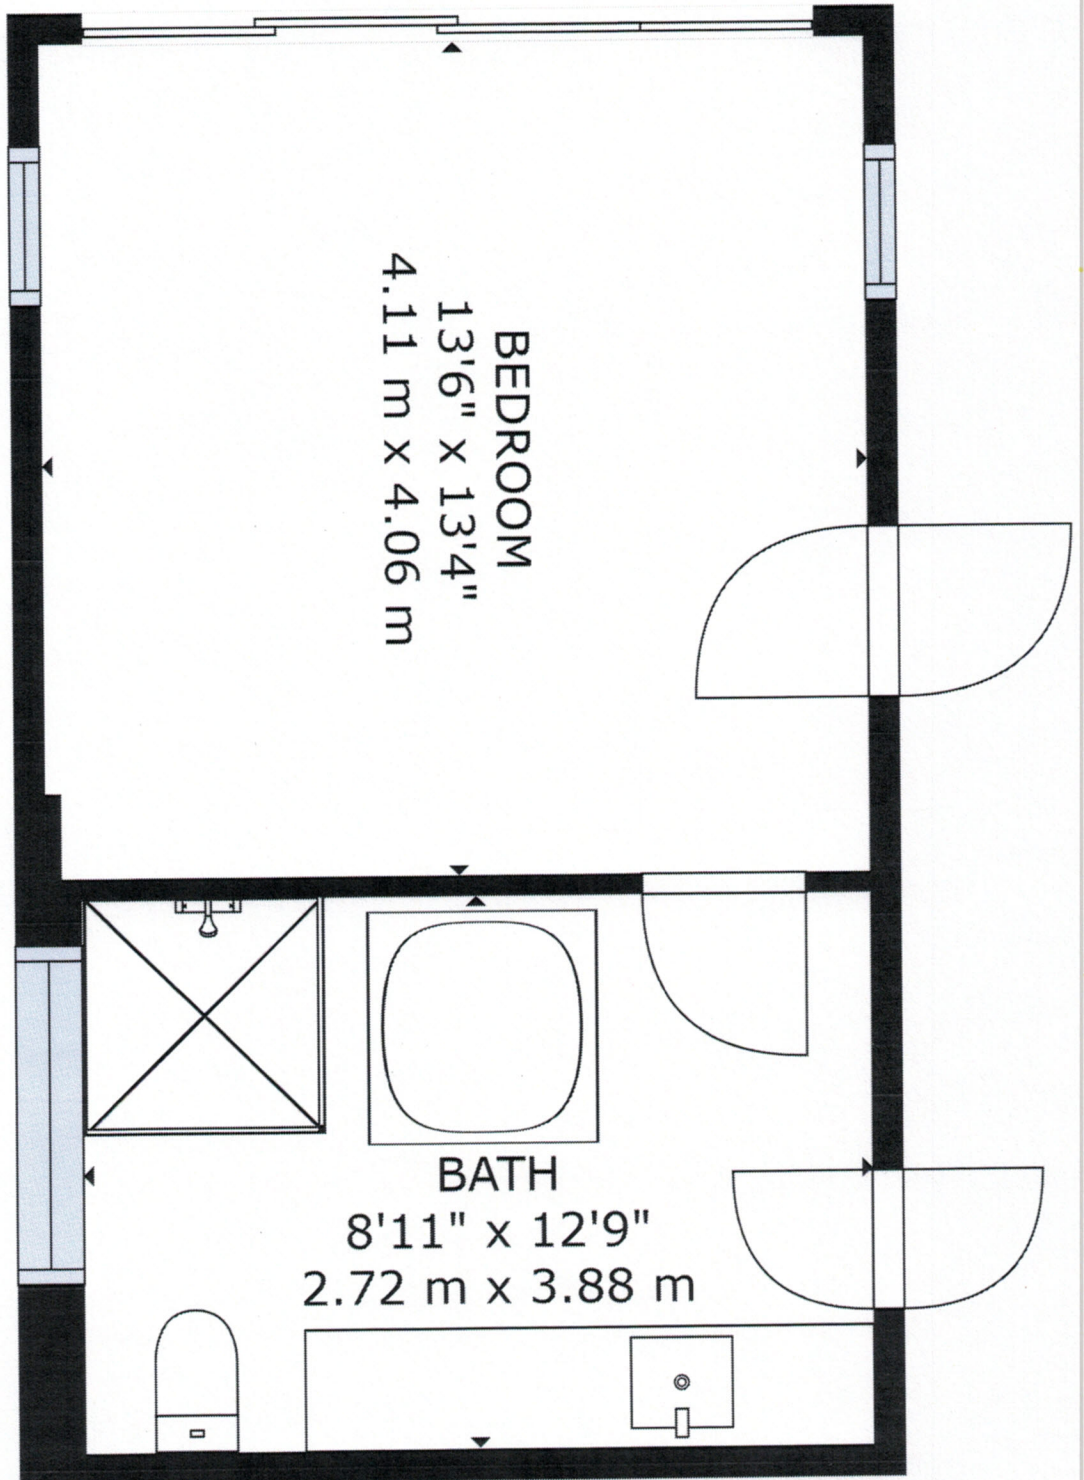

GROSS INTERNAL AREA
FLOOR 1: 298 sq. ft./28 m²
TOTAL: 298 sq. ft./28 m²
SIZES AND DIMENSIONS ARE APPROXIMATE, ACTUAL MAY VARY.

TENT ADJACENT TO MAIN COTTAGE
OVERLOOKING THE WATER
WITH QUEEN BED

FLOOR 1

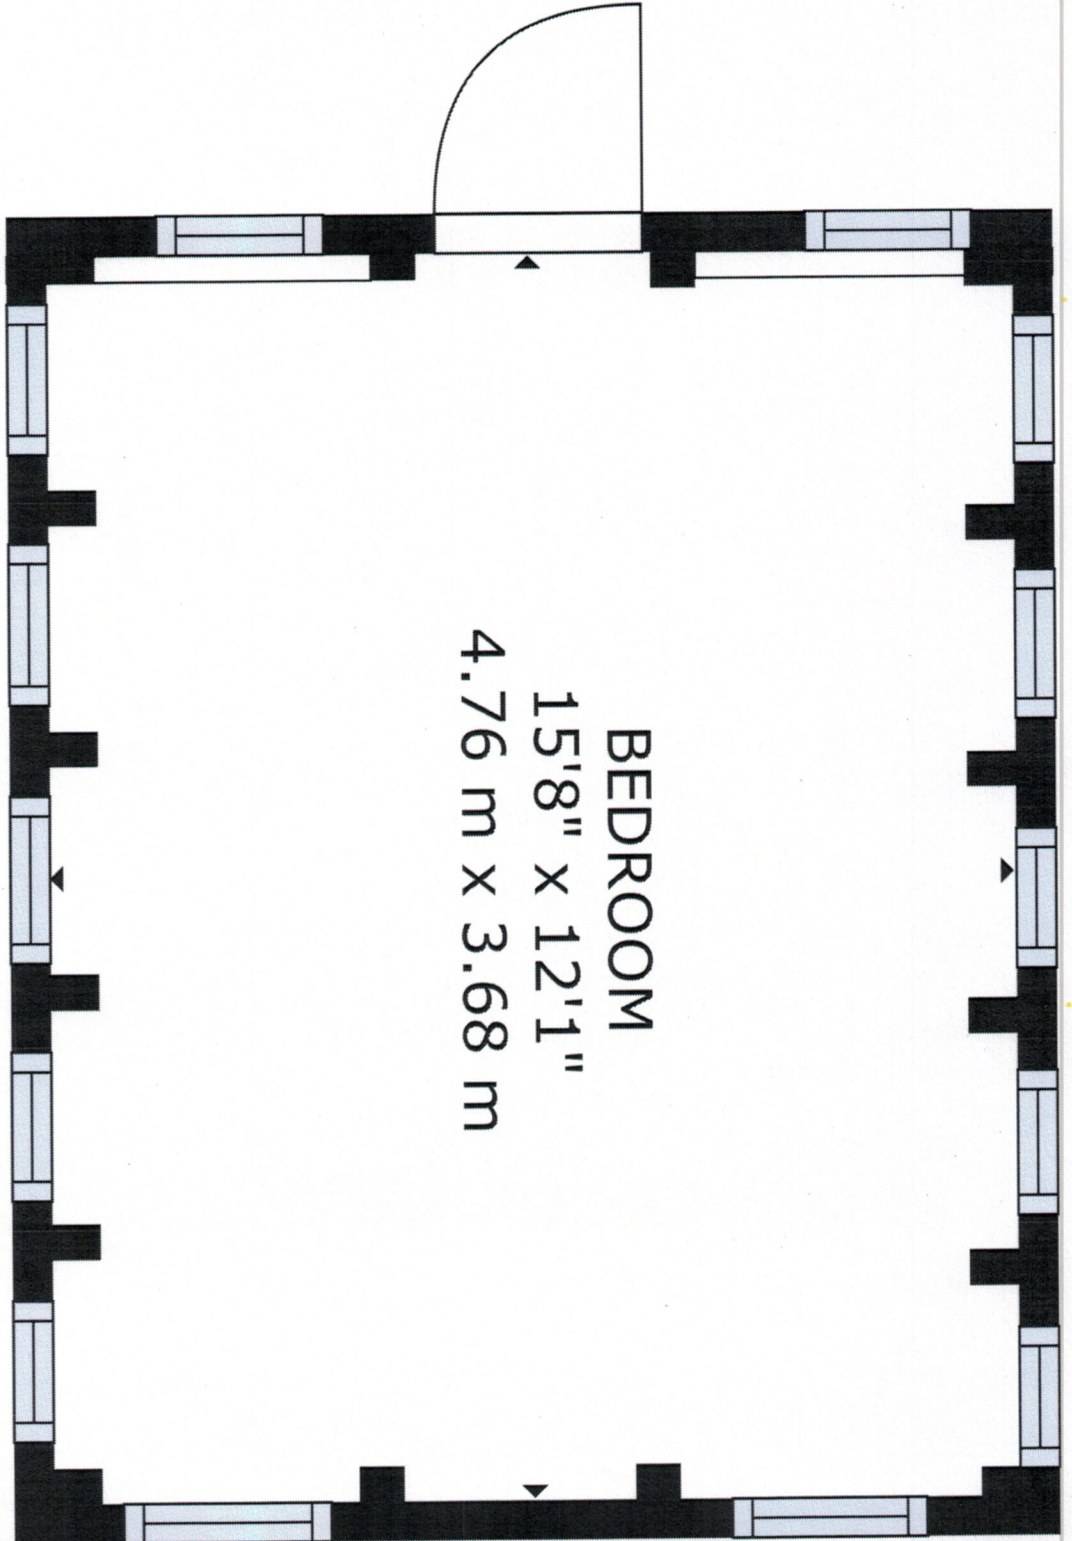

GROSS INTERNAL AREA
FLOOR 1: 190 sq. ft, 18 m²
TOTAL: 190 sq. ft, 18 m²
SIZES AND DIMENSIONS ARE APPROXIMATE, ACTUAL MAY VARY.



FLOOR 1

GROSS INTERNAL AREA
FLOOR 1: 91 sq. ft., 8 m²
TOTAL: 91 sq. ft., 8 m²
SIZES AND DIMENSIONS ARE APPROXIMATE, ACTUAL MAY VARY