NOTE:

DISTANCES SHOWN ON THIS PLAN ARE IN FEET AND CAN BE CONVERTED TO METRES BY MULTIPLYING BY 0.3048 .

PIGEON LAKE:

PIGEON LAKE LEVEL IS ARTIFICIALLY CONTROLLED BY THE TRENT CANAL AUTHORITY BY A DAM AT THE VILLAGE OF BUCKHORN IN LOT 8, CONCESSION 8, TOWNSHIP OF HARVEY.

MAXIMUM CONTROLLED LEVEL IS ELEVATION 807.58 FEET
MINIMUM CONTROLLED LEVEL IS ELEVATION 807.08 FEET

ELEVATIONS ARE GEODETIC, DERIVED FROM G.S.C. BENCH MARK No.353-S ELEVATION 815.85 FEET

SCHEDULE			
PART	LOT	CONCESSION	INST. No.
1	PART OF LOT 3	9	1210
2			614489

I REQUIRE THIS PLAN TO BE DEPOSITED UNDER THE REGISTRY ACT.


19 AUGUST, 2002
DATE

SHAWN M. O'CONNOR, O.L.S.

PLAN 45R-12591

RECEIVED AND DEPOSITED
February 18, 2003
DATE

L. Ellis-Smith
LAND REGISTRAR FOR THE REGISTRY DIVISION OF PETERBOROUGH (No.45)

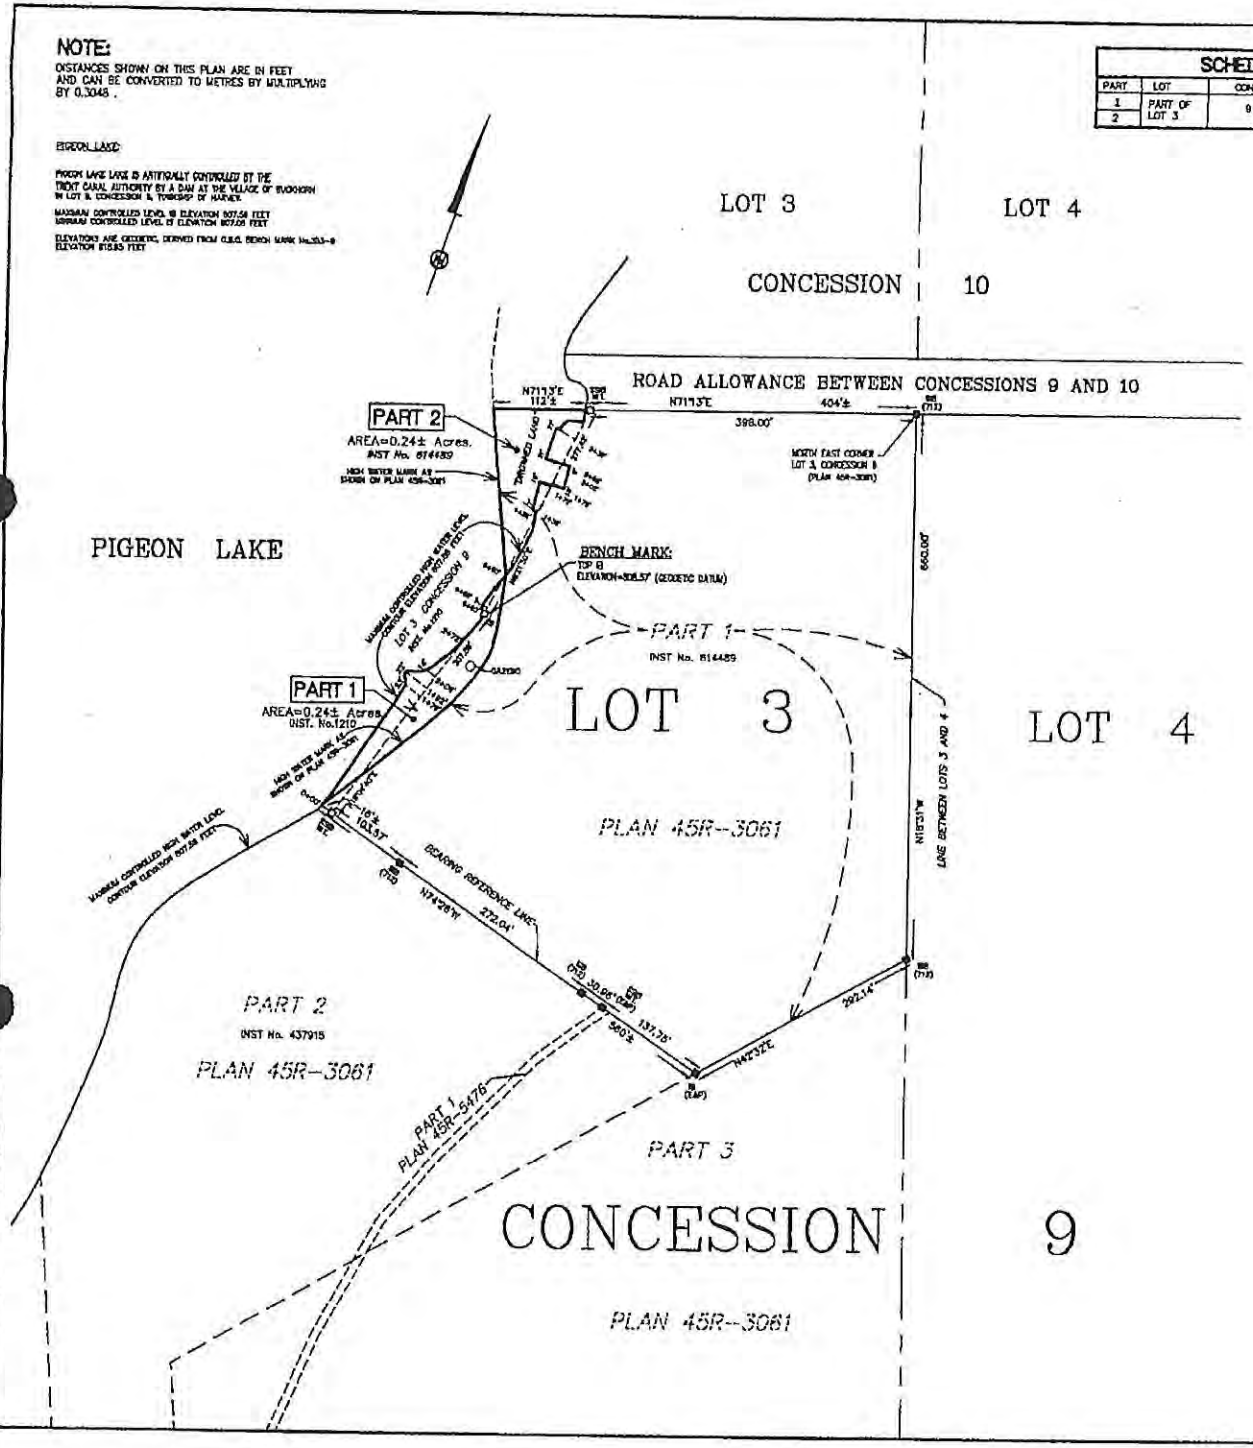

PLAN OF SURVEY OF
PART OF LOT 3, CONCESSION 9
TOWNSHIP OF SMITH-ENNISMORE-LAKEFIELD
(GEOGRAPHIC TOWNSHIP OF ENNISMORE)
COUNTY OF PETERBOROUGH

100 50 0 100 200 300 400 feet
SCALE: 1 INCH EQUALS 100 FEET

ELLIOTT AND PARR (PETERBOROUGH) LTD.

SURVEYOR'S CERTIFICATE:

I CERTIFY THAT :
1. THIS SURVEY AND PLAN ARE CORRECT AND IN ACCORDANCE WITH THE SURVEYS ACT AND THE REGISTRY ACT AND THE SURVEYORS ACT AND THE REGULATIONS MADE UNDER THEM.
2. THE SURVEY WAS COMPLETED ON THE 9TH DAY OF AUGUST, 2002

PETERBOROUGH, ONTARIO
19 AUGUST, 2002

SHAWN M. O'CONNOR
Ontario Land Surveyor

LEGEND AND NOTE:

BEARINGS ARE ASTRONOMIC, DERIVED FROM THE SOUTHERLY LIMIT OF PART 1, PLAN 45R-3061, HAVING A BEARING OF N74°26'W

(E&P) - DENOTES ELLIOTT AND PARR, O.L.S.
(T.J.D) - DENOTES G. W. ELLIOTT, O.L.S.
(P&P) - DENOTES PIERCE AND PIERCE, O.L.S.
(V.A.B) - DENOTES V.A. BENNDER, O.L.S.
WIT. - DENOTES WITNESS


ELLIOTT AND PARR (PETERBOROUGH) LTD.
ONTARIO LAND SURVEYORS
P.O. BOX 1116 211 SHERBROOKE ST.
PETERBOROUGH, ONTARIO
K9J 7H4 (705) 745-8441

DRAWN BY:GM | JOB:24369

R.3061

Ennismore 45R.3061

45 R 3061

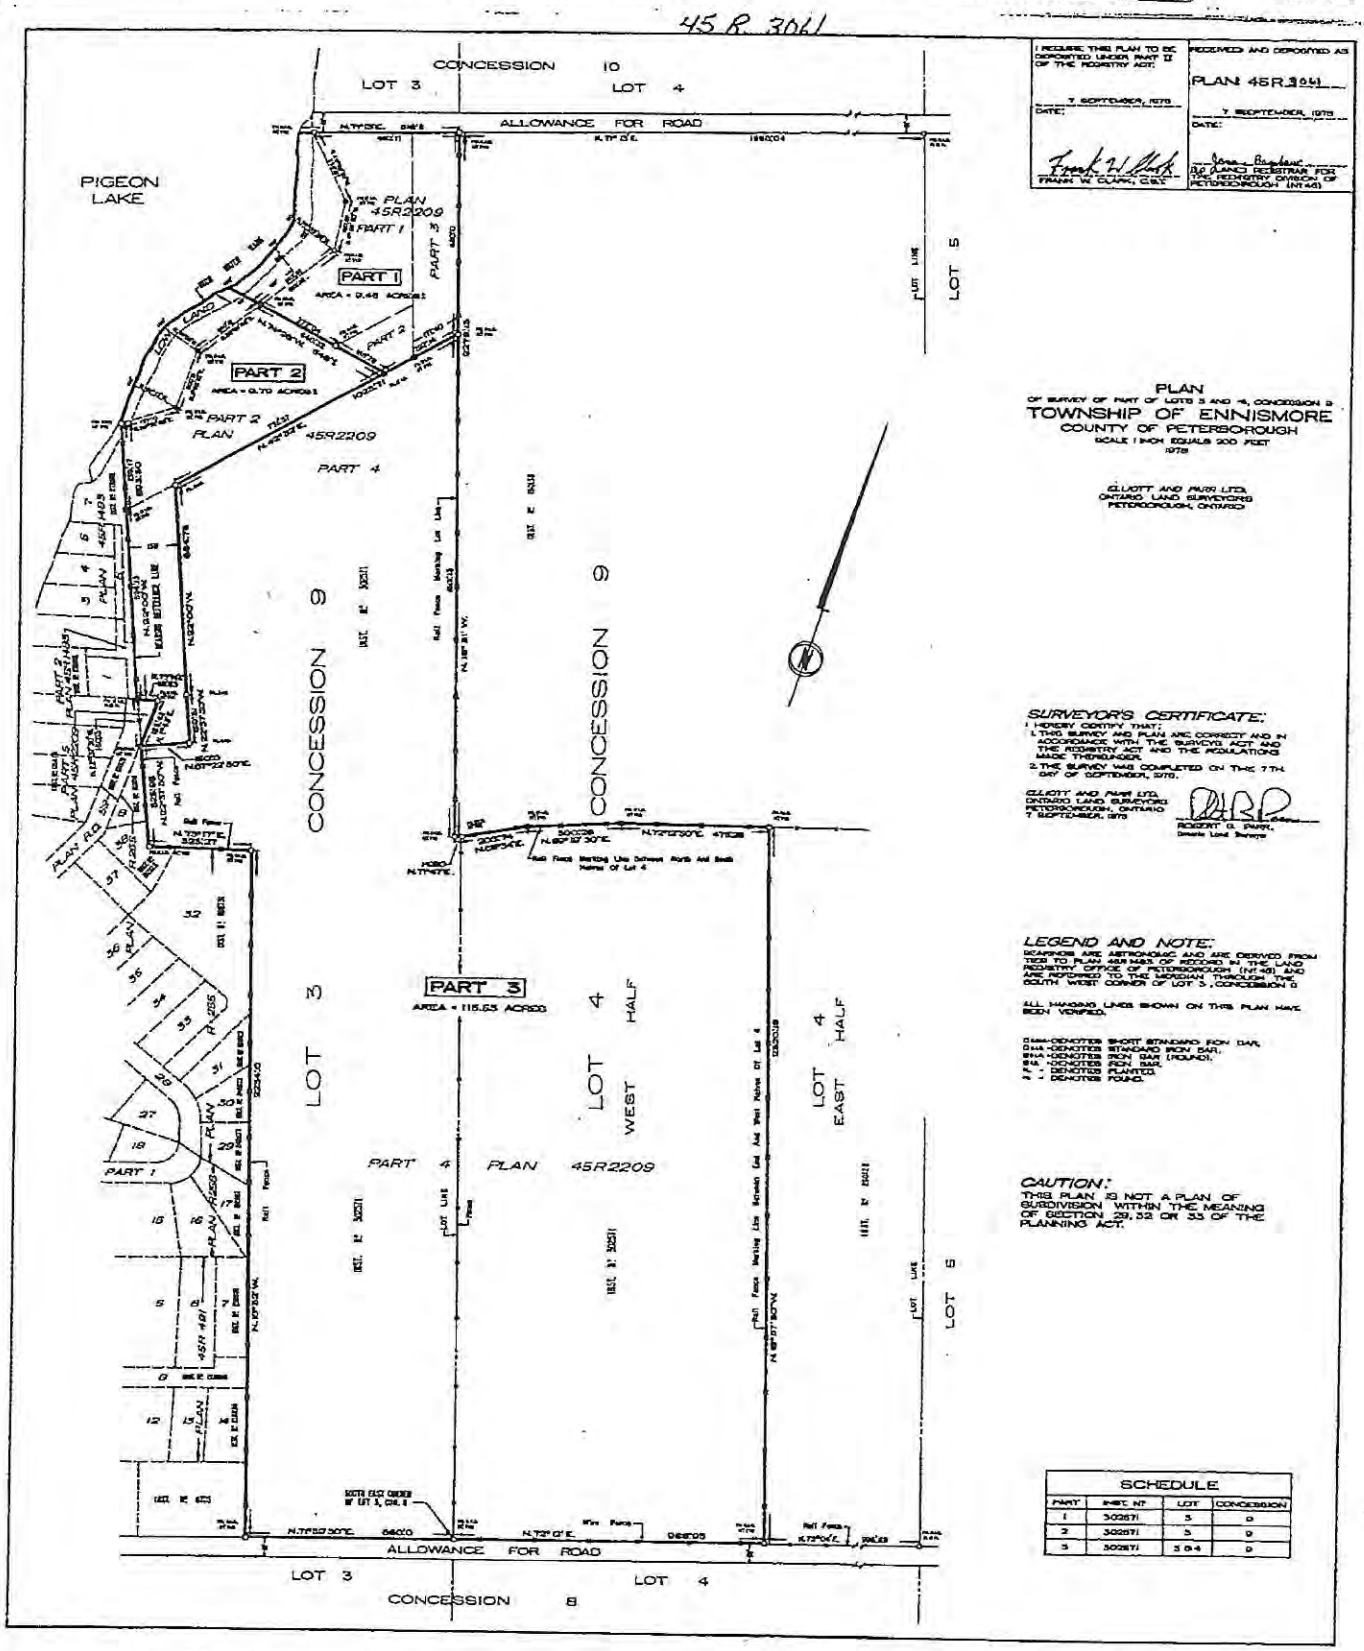

I REQUIRE THIS PLAN TO BE DEPOSITED UNDER PART III OF THE REGISTRY ACT.

7 SEPTEMBER, 1978

DATE:

Frank W. Clark

FRANK W. CLARK, O.L.S.

RECEIVED AND DEPOSITED AS PLAN 45R-3061

7 SEPTEMBER, 1978

DATE:

Jane Bingham

for LAND REGISTRAR FOR THE REGISTRY DIVISION OF PETERBOROUGH (NO. 45)

PLAN

OF SURVEY OF PART OF LOTS 3 AND 4, CONCESSION 9

TOWNSHIP OF ENNISMORE

COUNTY OF PETERBOROUGH

SCALE 1 INCH EQUALS 200 FEET

1978

ELLIOTT AND PAIRE LTD.
ONTARIO LAND SURVEYORS
PETERBOROUGH, ONTARIO

SURVEYOR'S CERTIFICATE:

I HEREBY CERTIFY THAT:

1. THIS SURVEY AND PLAN ARE CORRECT AND IN ACCORDANCE WITH THE SURVEYS ACT AND THE REGISTRY ACT AND THE REGULATIONS MADE THEREUNDER.
2. THE SURVEY WAS COMPLETED ON THE 7TH DAY OF SEPTEMBER, 1978.

ELLIOTT AND PAIRE LTD.
ONTARIO LAND SURVEYORS
PETERBOROUGH, ONTARIO
7 SEPTEMBER, 1978

ROBERT G. PAIRE, Ontario Land Surveyor

LEGEND AND NOTE:

BEARINGS ARE ASTRONOMIC AND ARE DERIVED FROM REF. TO PLAN 45R NAD OF RECORD IN THE LAND REGISTRY OFFICE OF PETERBOROUGH (NO. 45) AND ARE REFERRED TO THE MERIDIAN THROUGH THE SOUTH WEST CORNER OF LOT 3, CONCESSION 9.

ALL MARGINAL LINES SHOWN ON THIS PLAN HAVE BEEN VERIFIED.

DENOTES SHORT STANDARD IRON BAR.
DENOTES STANDARD IRON BAR.
DENOTES IRON BAR (FOUND).
DENOTES PLANTED.
DENOTES FOUND.

CAUTION:

THIS PLAN IS NOT A PLAN OF SUBDIVISION WITHIN THE MEANING OF SECTION 29, 32 OR 33 OF THE PLANNING ACT.

SCHEDULE			
PART	PART OF	LOT	CONCESSION
1	302671	3	9
2	302671	3	9
3	302671	3 & 4	9