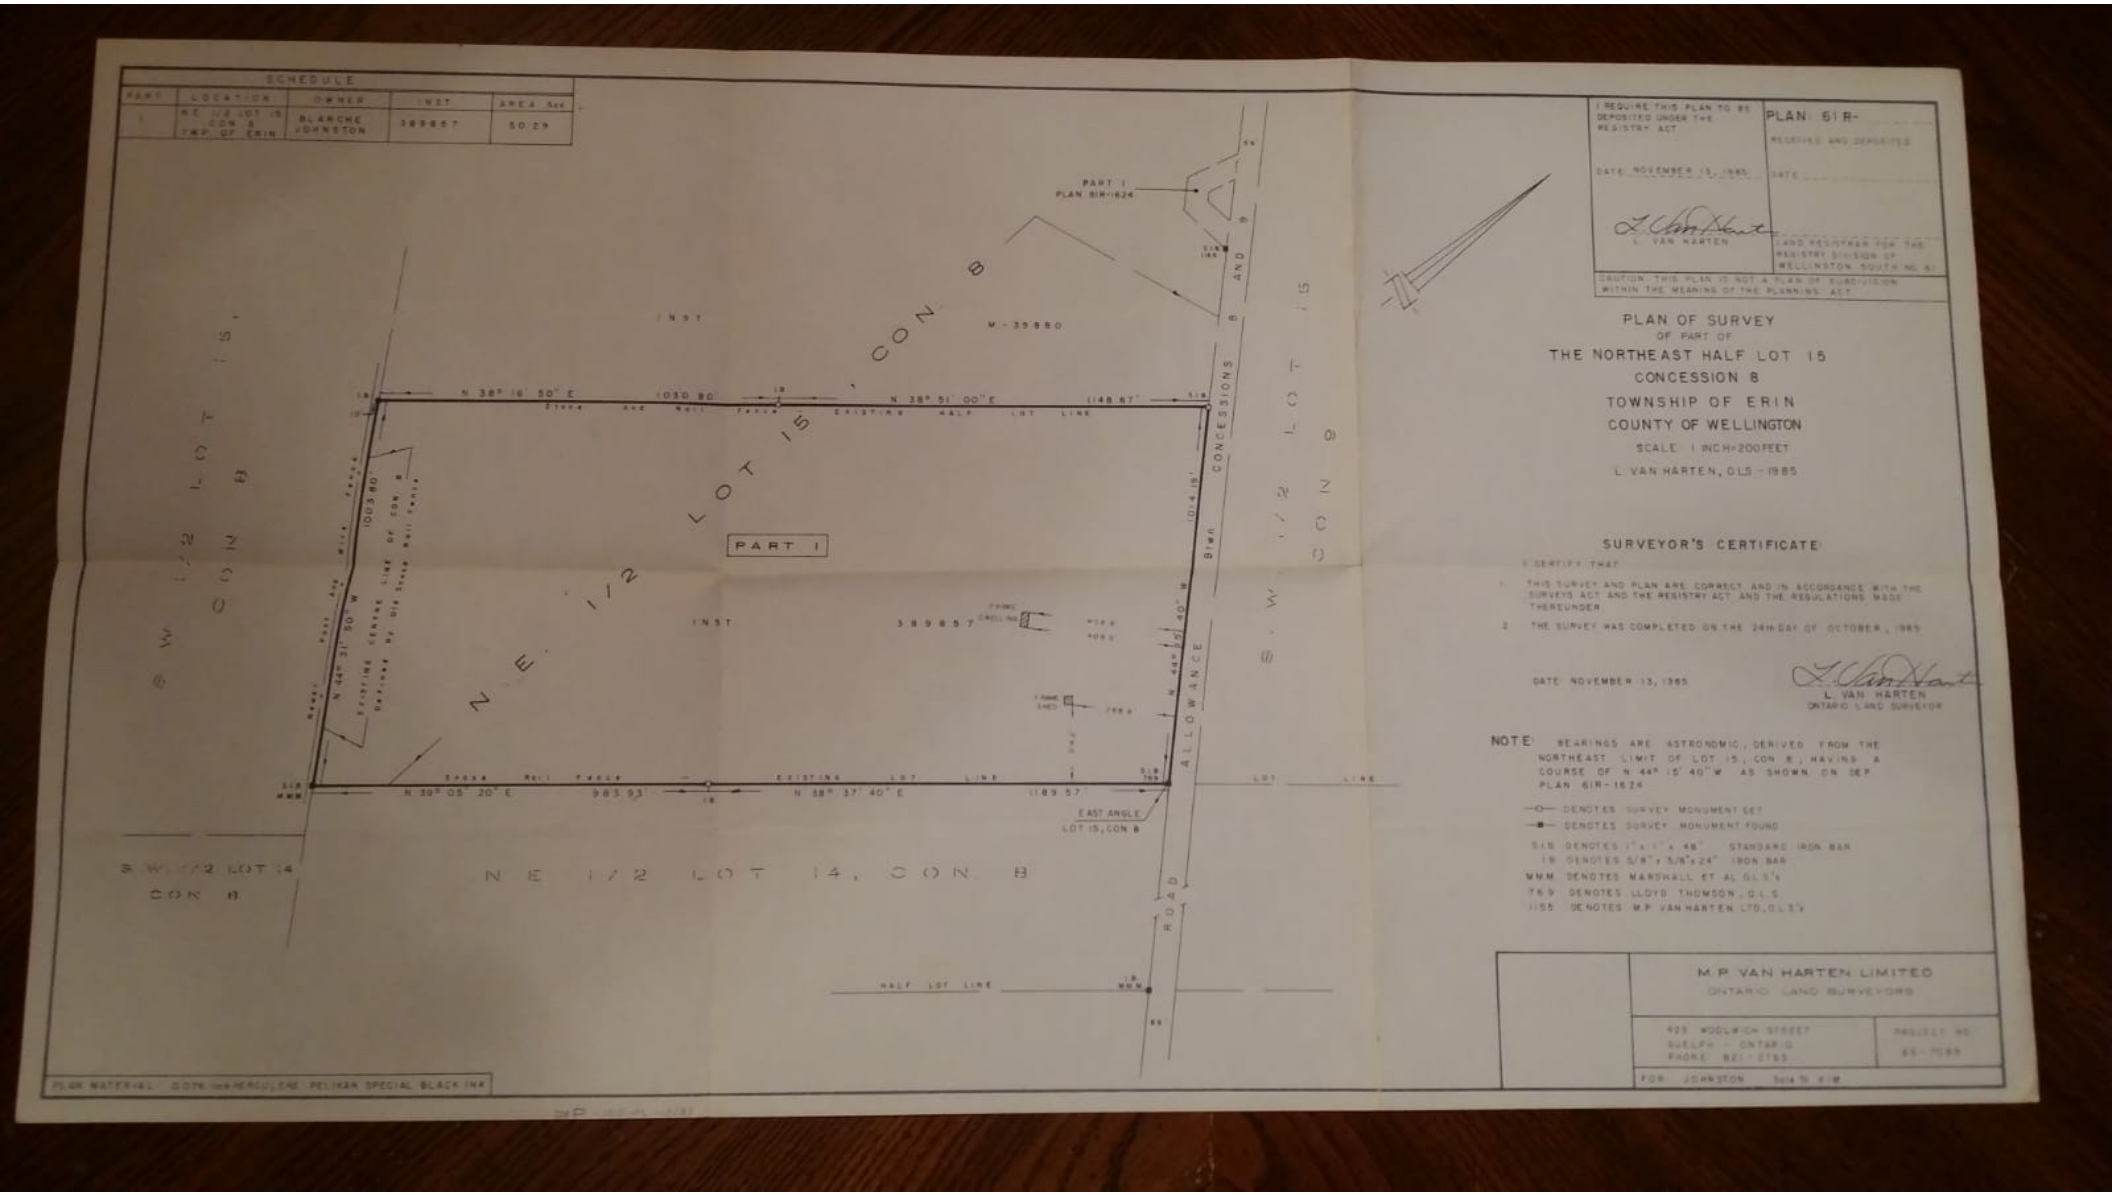


I REQUIRE THIS PLAN TO BE DEPOSITED UNDER THE REGISTRY ACT

DATE NOVEMBER 13, 1985

L. VAN HARTEN

PLAN 61R-

RECEIVED AND DEPOSITED

DATE

LAND REGISTRAR FOR THE REGISTRY DIVISION OF WELLINGTON SOUTH (No. 61)

CAUTION: THIS PLAN IS NOT A PLAN OF SUBDIVISION WITHIN THE MEANING OF THE PLANNING ACT

PLAN OF SURVEY
OF PART OF
THE NORTHEAST HALF LOT 15
CONCESSION 8
TOWNSHIP OF ERIN
COUNTY OF WELLINGTON

SCALE 1 INCH = 200 FEET

L. VAN HARTEN, O.L.S. - 1985

SURVEYOR'S CERTIFICATE

I CERTIFY THAT:

1. THIS SURVEY AND PLAN ARE CORRECT AND IN ACCORDANCE WITH THE SURVEYS ACT AND THE REGISTRY ACT AND THE REGULATIONS MADE THEREUNDER.
2. THE SURVEY WAS COMPLETED ON THE 24th DAY OF OCTOBER, 1985.

DATE NOVEMBER 13, 1985

L. VAN HARTEN
ONTARIO LAND SURVEYOR

NOTE: BEARINGS ARE ASTRONOMIC, DERIVED FROM THE NORTHEAST LIMIT OF LOT 15, CON 8, HAVING A COURSE OF N 44° 15' 40" W AS SHOWN ON DEP. PLAN 61R-1624

- DENOTES SURVEY MONUMENT SET
- DENOTES SURVEY MONUMENT FOUND

SIB DENOTES 1" x 1" x 48" STANDARD IRON BAR
IB DENOTES 5/8" x 5/8" x 24" IRON BAR
WMM DENOTES MARSHALL ET AL O.L.S.'s
769 DENOTES LLOYD THOMSON, O.L.S.
1155 DENOTES M.P. VAN HARTEN LTD. O.L.S.'s

PLOT MATERIAL: 0076 INK HERCULENE - PELIKAN SPECIAL BLACK INK

M.P. VAN HARTEN LIMITED
ONTARIO LAND SURVEYORS
428 WOOLWICH STREET
GUELPH - ONTARIO
PHONE 821-2763

PROJECT NO. 85-7089

FOR JOHNSTON Scale 1" = 200'